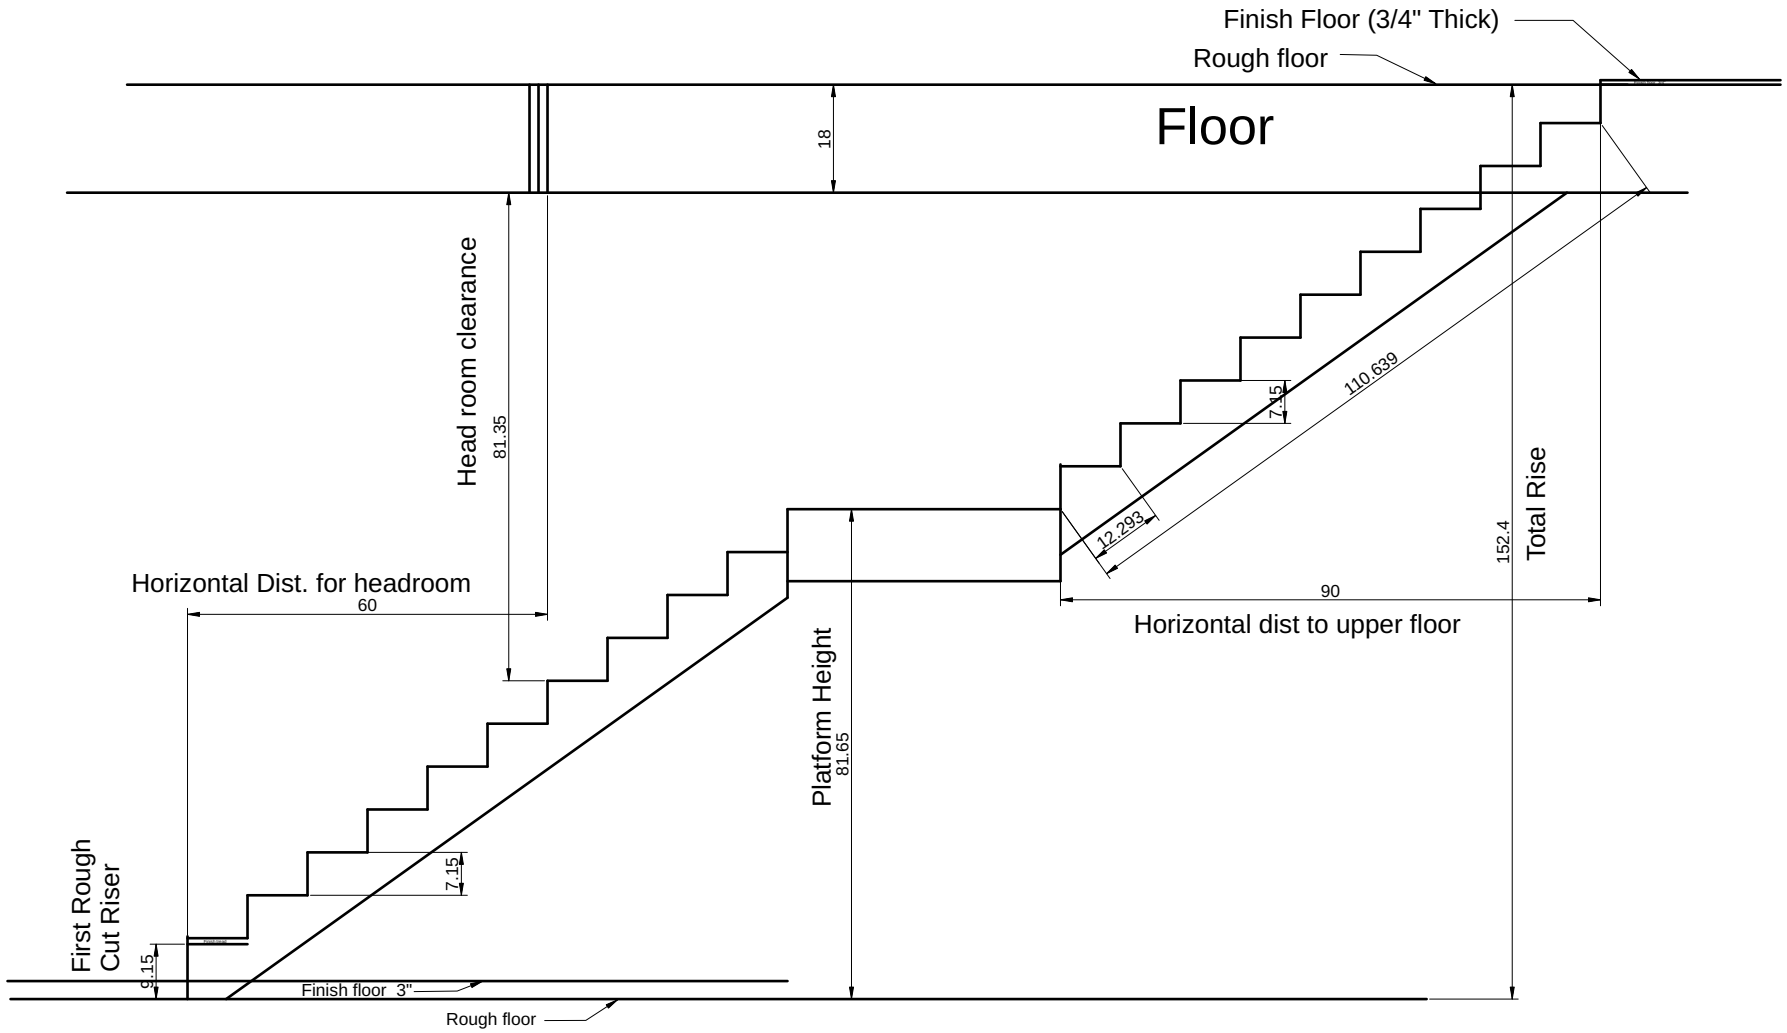
Finish Floor (3/4" Thick)
Rough floor
Floor
18
Head room clearance
81.35
Horizontal Dist. for headroom
60
7.15
110.639
12.293
152.4
Total Rise
90
Horizontal dist to upper floor
Platform Height
81.65
First Rough
Cut Riser
9.15
7.15
Finish floor 3"
Rough floor